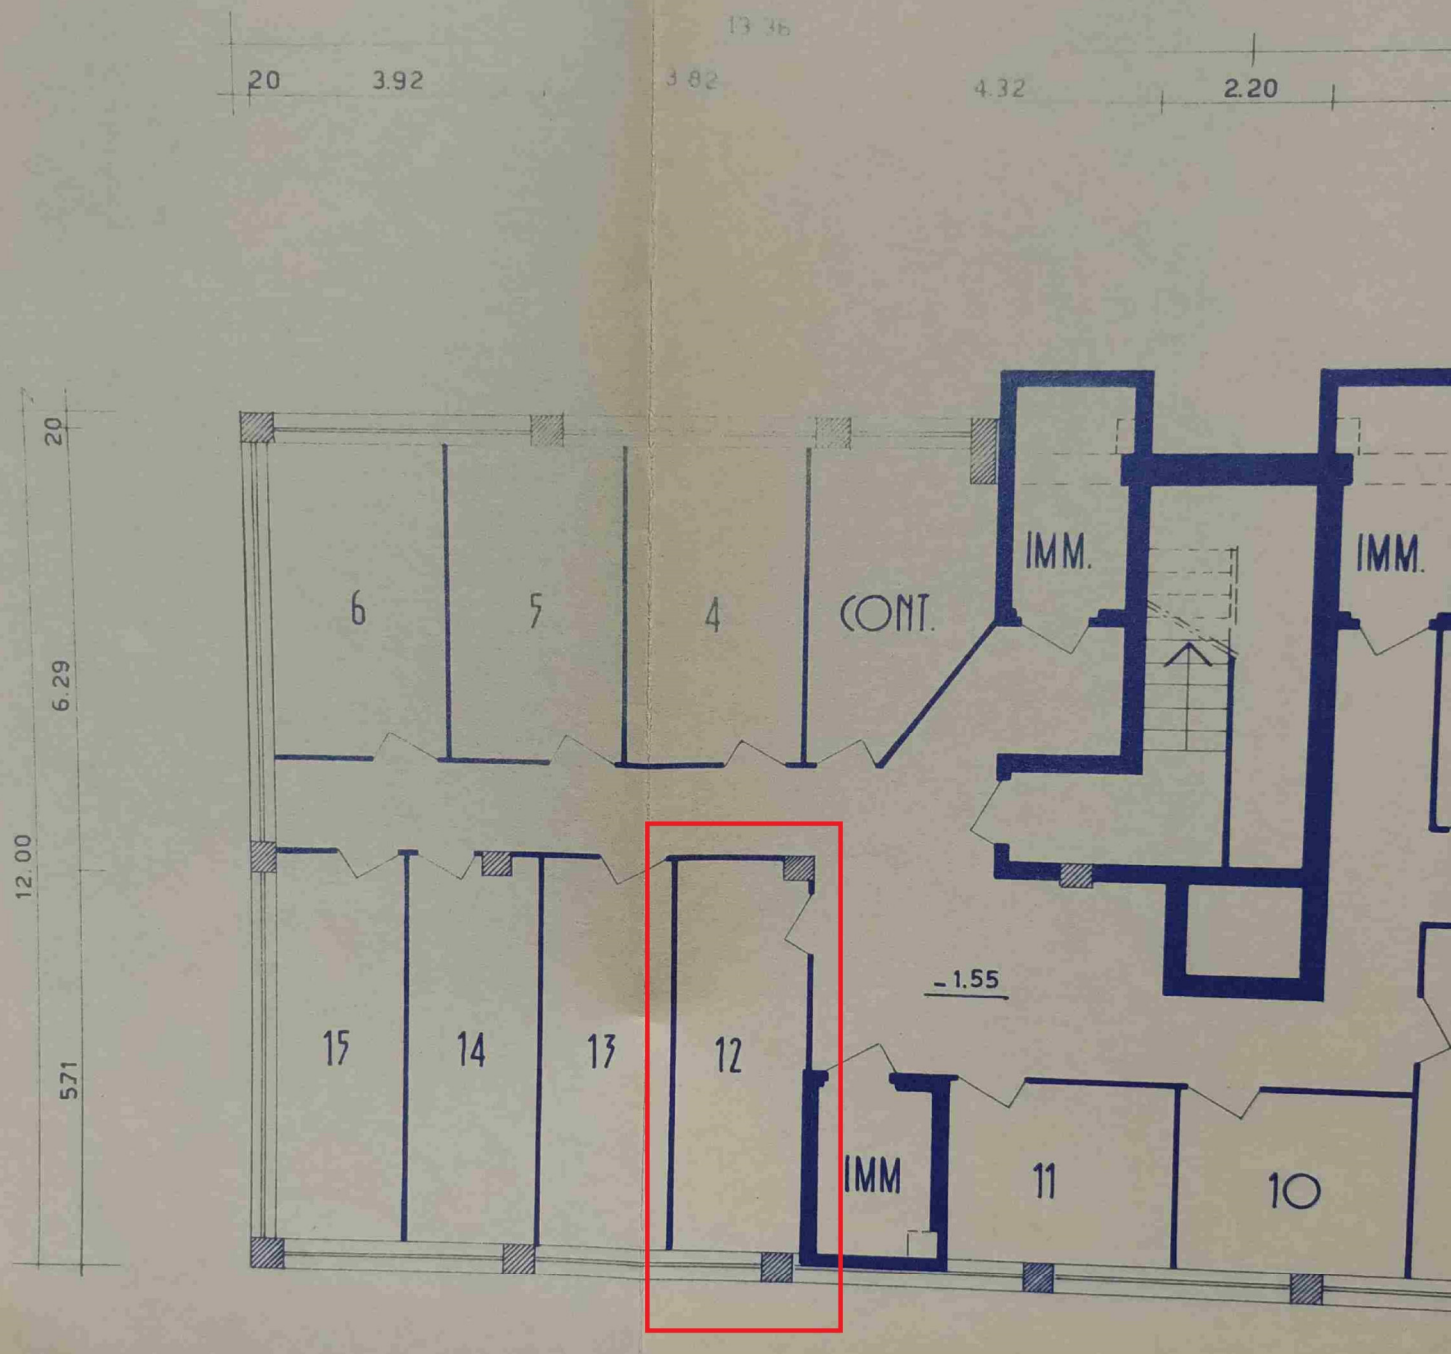

PIANO CANTINA