



Architectural floor plan of the first floor. The plan shows a large empty area labeled "VUOTO SU PIANO TERRA" and a series of rooms on the right side. The rooms include: "FIDILE" (H 2.70m), "LOCALE DI SGOMBERO AL RISTICO 6" (H 2.70m), "BAGNO" (H 2.70m), "CAMERA 2" (H 2.70m), "CAMERA 1" (H 2.70m), "DIS." (H 2.70m), "CUCINA" (H 2.70m), and "SOGGIORNO" (H 2.70m). There are also two balconies labeled "BALCONE".


The floor plan shows a large industrial building with the following features:

- Top Section:** A long horizontal structure containing several rooms. From left to right, there are two large open areas labeled "TETTOIA" (height 7.44 m), a central area with a grid of columns and a height of 3.10 m, and a series of smaller rooms labeled "LOCALE DI SGOMBERO AL RUSTICO 1" through "AL RUSTICO 5" (heights 3.12 m and 2.70 m).
- Bottom Section:** A smaller structure containing a "WC" (height 2.70 m), two "POLLAIO" (height 3.10 m), and two "DEPOSITO" (heights 2.17 m and 3.10 m).
- Courtyard (CORTILE):** A large open area between the two main building sections.
- Other Labels:** "INCOLTO DI PERTINENZA PARTICELLA 9" (top center), "RECINTO PER GPL" (top right), "RECINTO SCOPERTO 1" and "RECINTO SCOPERTO 2" (bottom right), and "DEPOSITO" (center left).
- Dimensions:** Various height and width dimensions are provided for different sections and rooms.

CONFRONTO RILIEVO-PRATICHE AGLI ATTI
Foglio 39, Particella 9



PIANO PRIMO

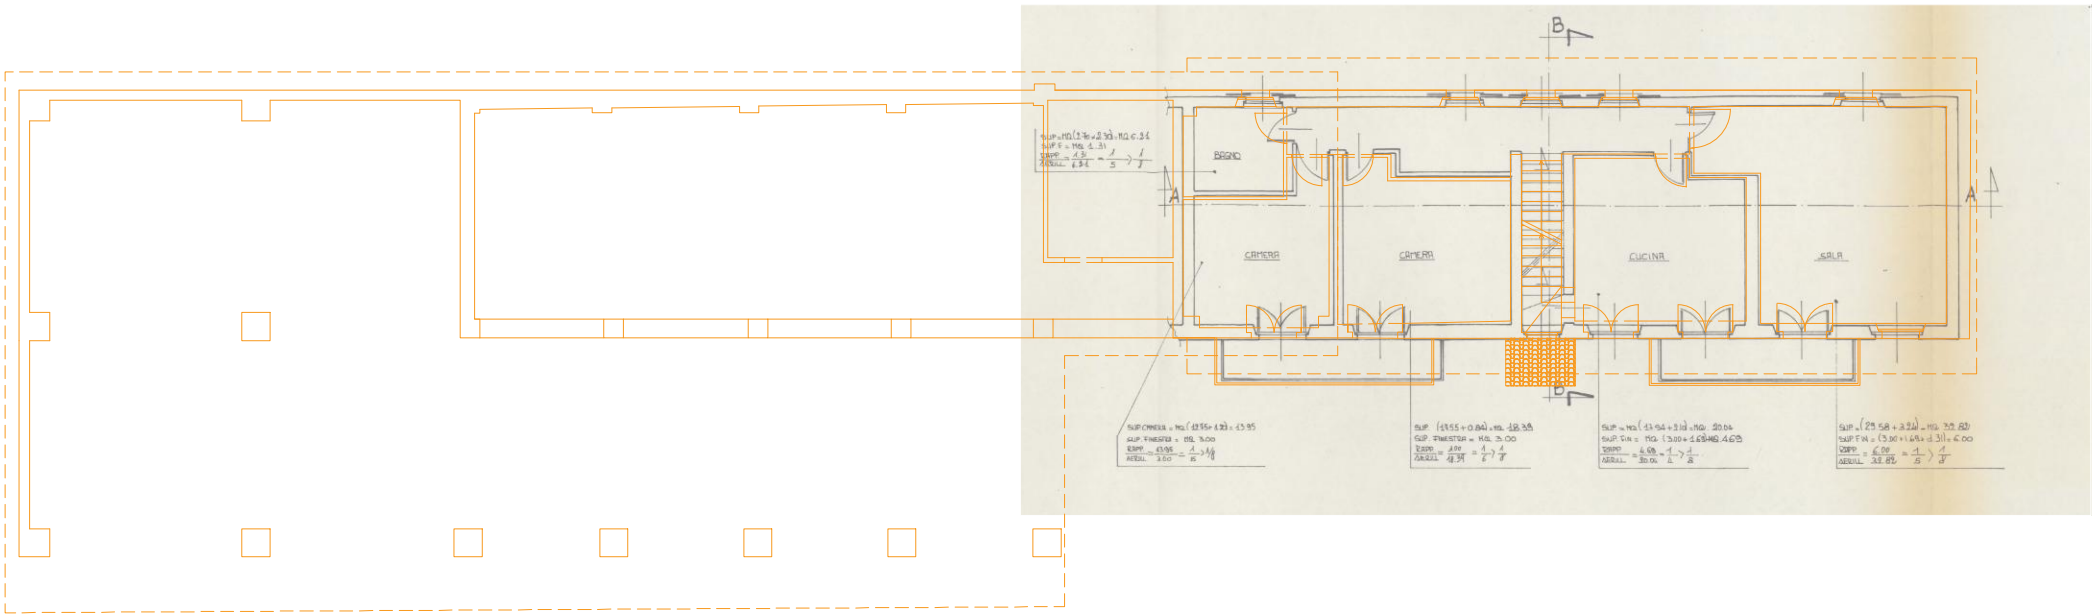

PIANO TERRA

